APPENDIX D

Facility Site Plan

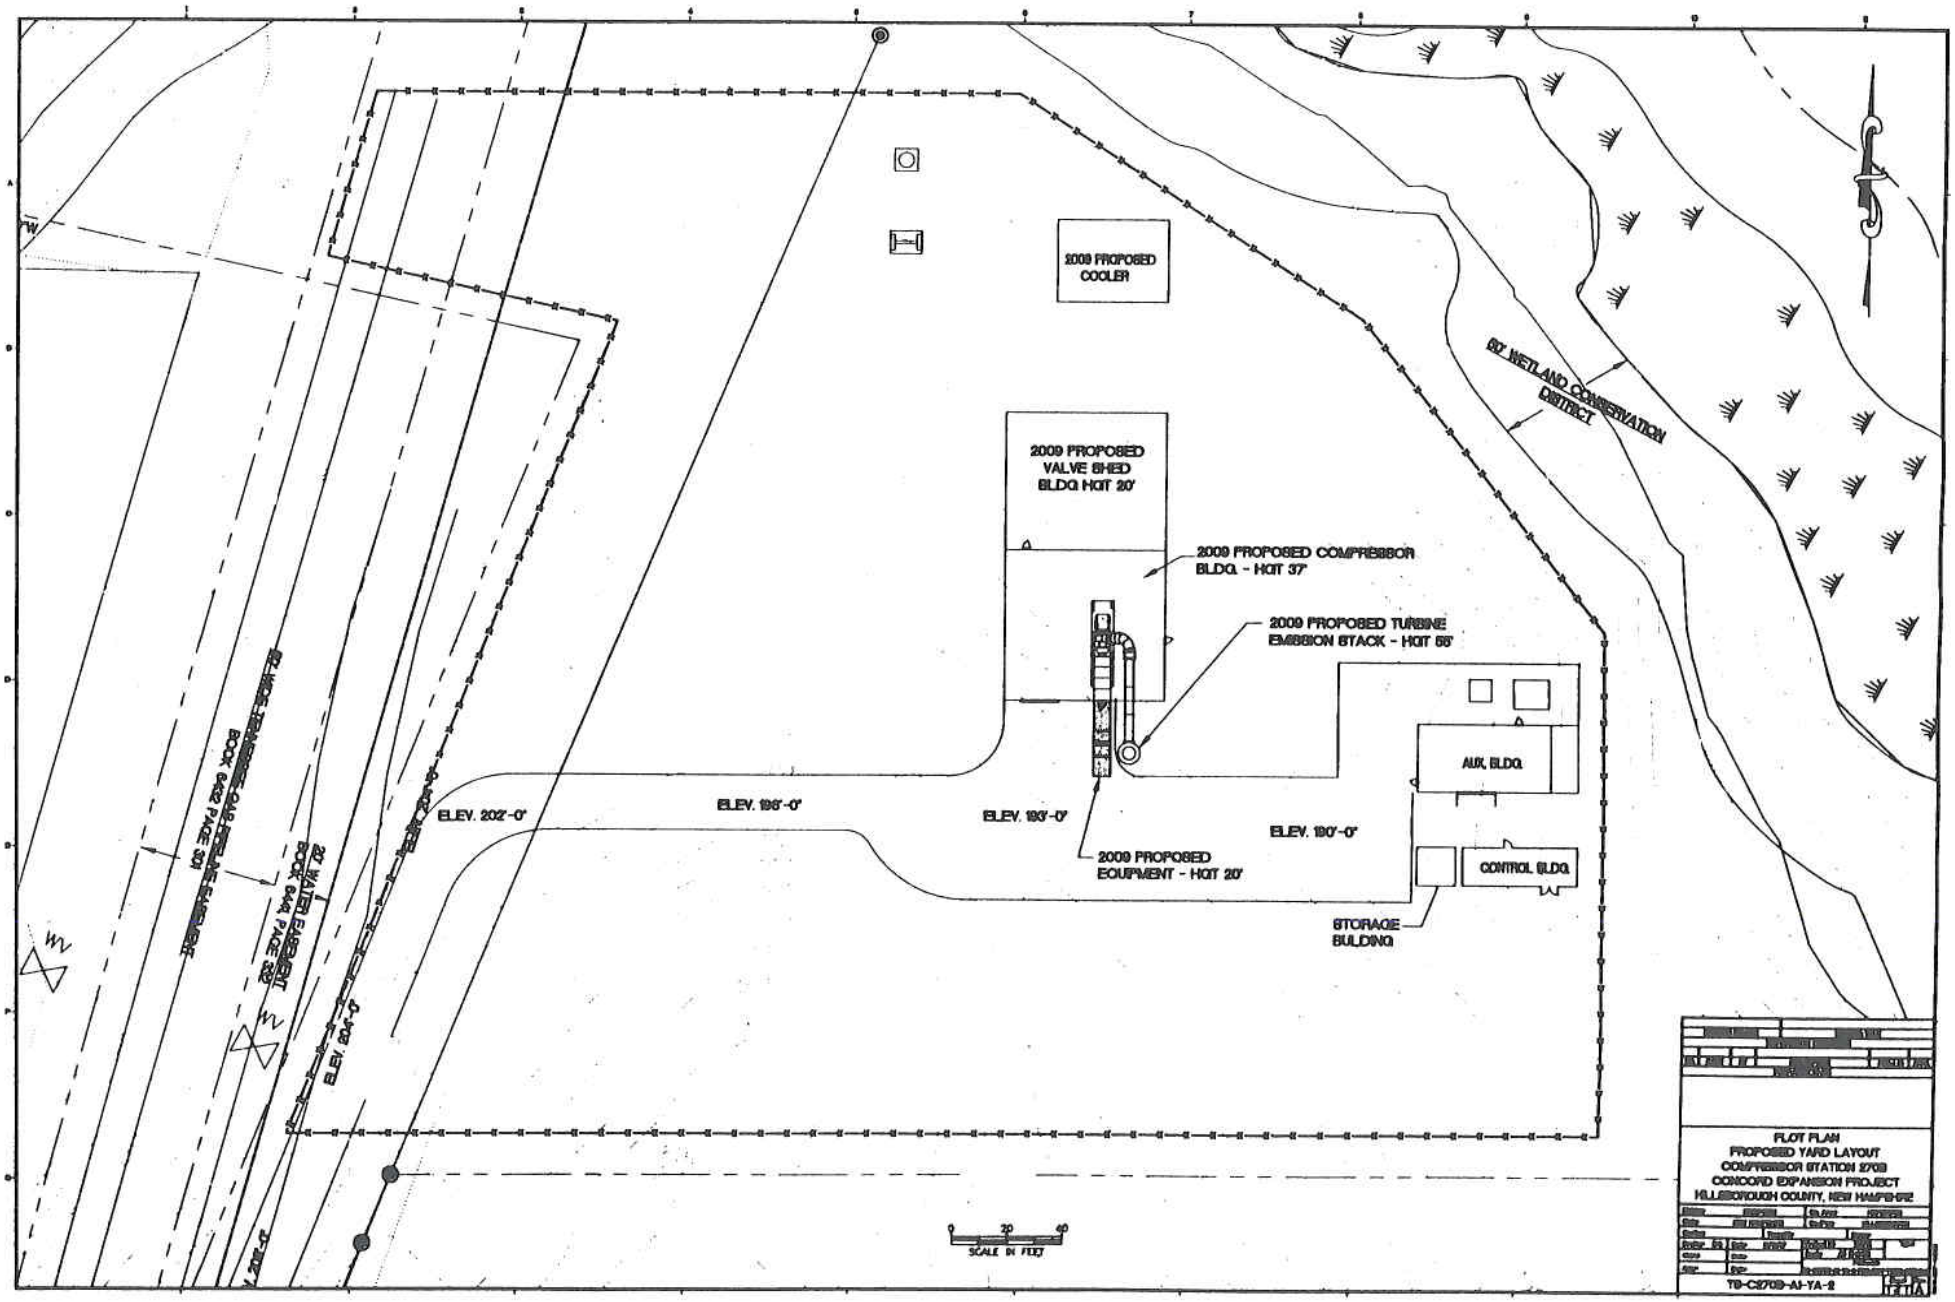
2009 PROPOSED COOLER
2009 PROPOSED VALVE SHED BLDG. HGT 20'
2009 PROPOSED COMPRESSOR BLDG. - HGT 37'
2009 PROPOSED TURBINE EMISSION STACK - HGT 55'
2009 PROPOSED EQUIPMENT - HGT 20'
AUX. BLDG.
CONTROL BLDG.
STORAGE BUILDING
67' WETLAND CONSERVATION DISTRICT
ELEV. 202'-0"
ELEV. 196'-0"
ELEV. 193'-0"
ELEV. 190'-0"
ELEV. 204'-0"
BOOK 649 PAGE 301
BOOK 649 PAGE 302
20' WATER EASEMENT
SCALE IN FEET
0 20 40
PLOT PLAN
PROPOSED YARD LAYOUT
COMPRESSOR STATION 2709
CONCORD EXPANSION PROJECT
HILLSBOROUGH COUNTY, NEW HAMPSHIRE
TB-C2709-A1-YA-2