DEERFIELD SUBSTATION AREA
EXISTING CONDITIONS

Drawing Date: 04/13/2016

N

FEET

0 100 500 1000

LEGEND

PROPERTY LINES

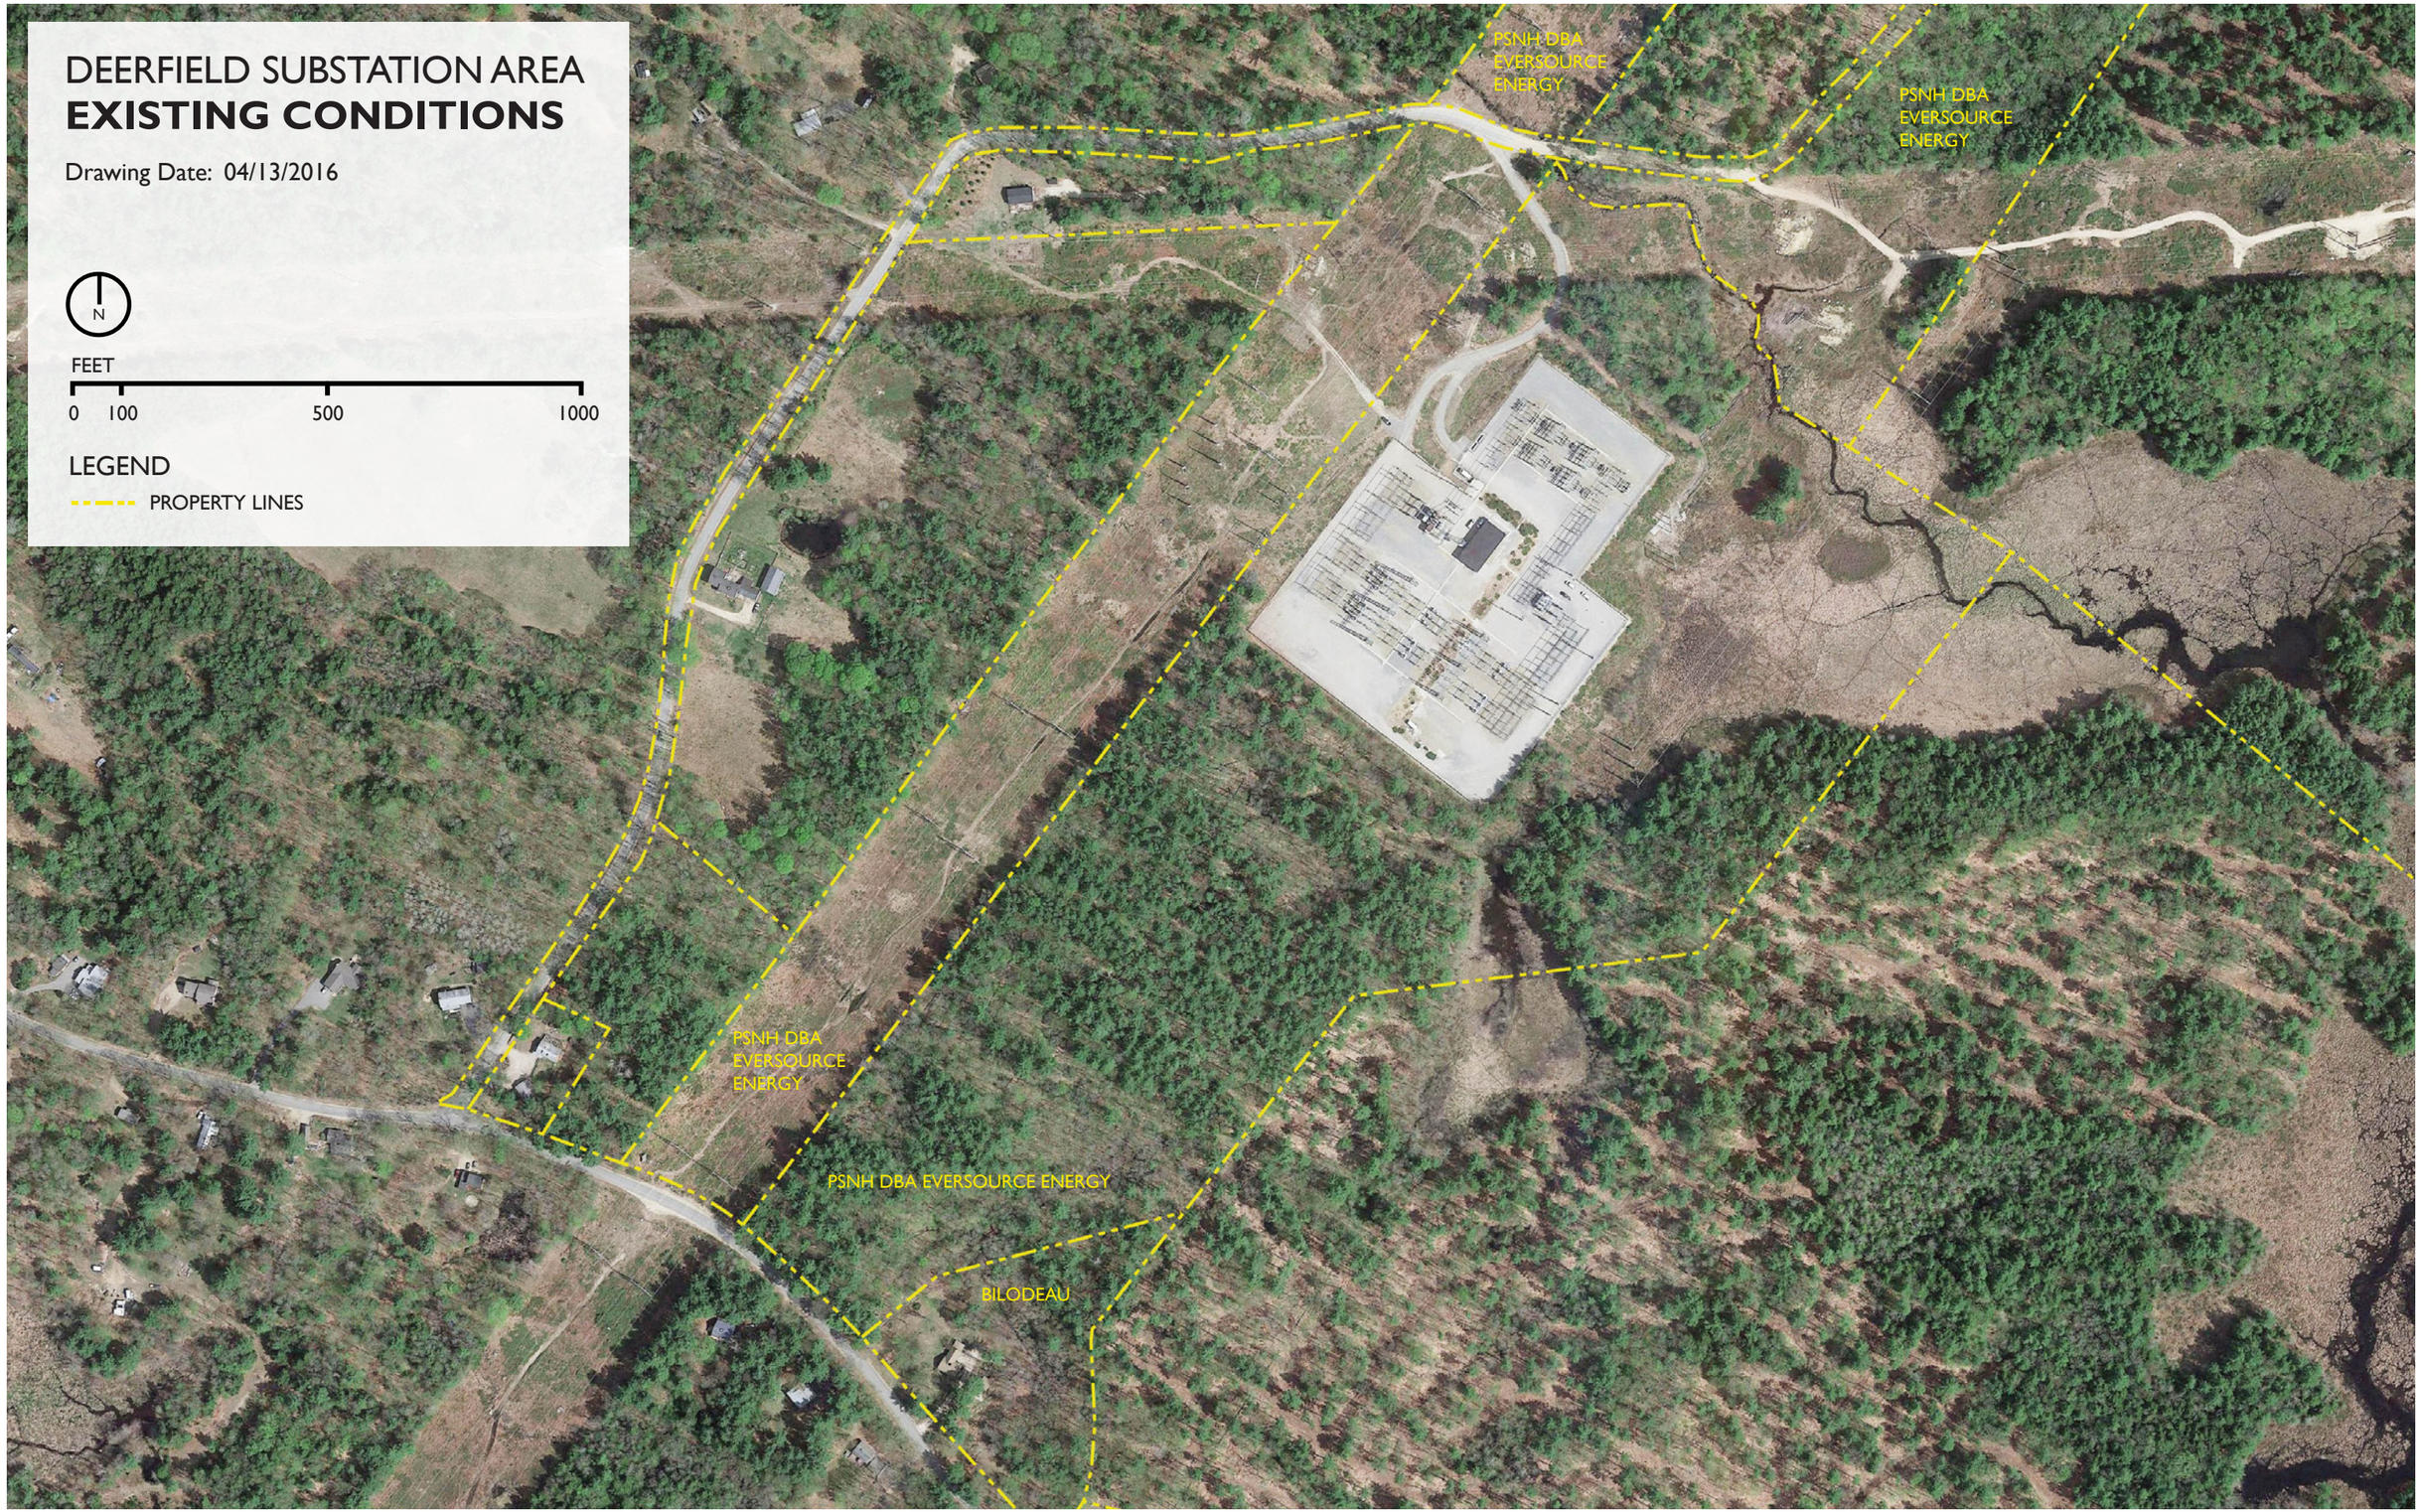

DEERFIELD SUBSTATION AREA
PROPOSED CONDITIONS

Drawing Date: 04/13/2016

N

FEET

0 100 500 1000

LEGEND

PROPERTY LINES

PSNH DBA EVERSOURCE ENERGY

PSNH DBA EVERSOURCE ENERGY

NPT 345kV LINE

EXISTING SUBSTATION

NEW ACCESS ROAD

SVC & CAPACITOR BANK AREA

PSNH DBA EVERSOURCE ENERGY

RELOCATED 345kV LINE

PSNH DBA EVERSOURCE ENERGY

BILODEAU