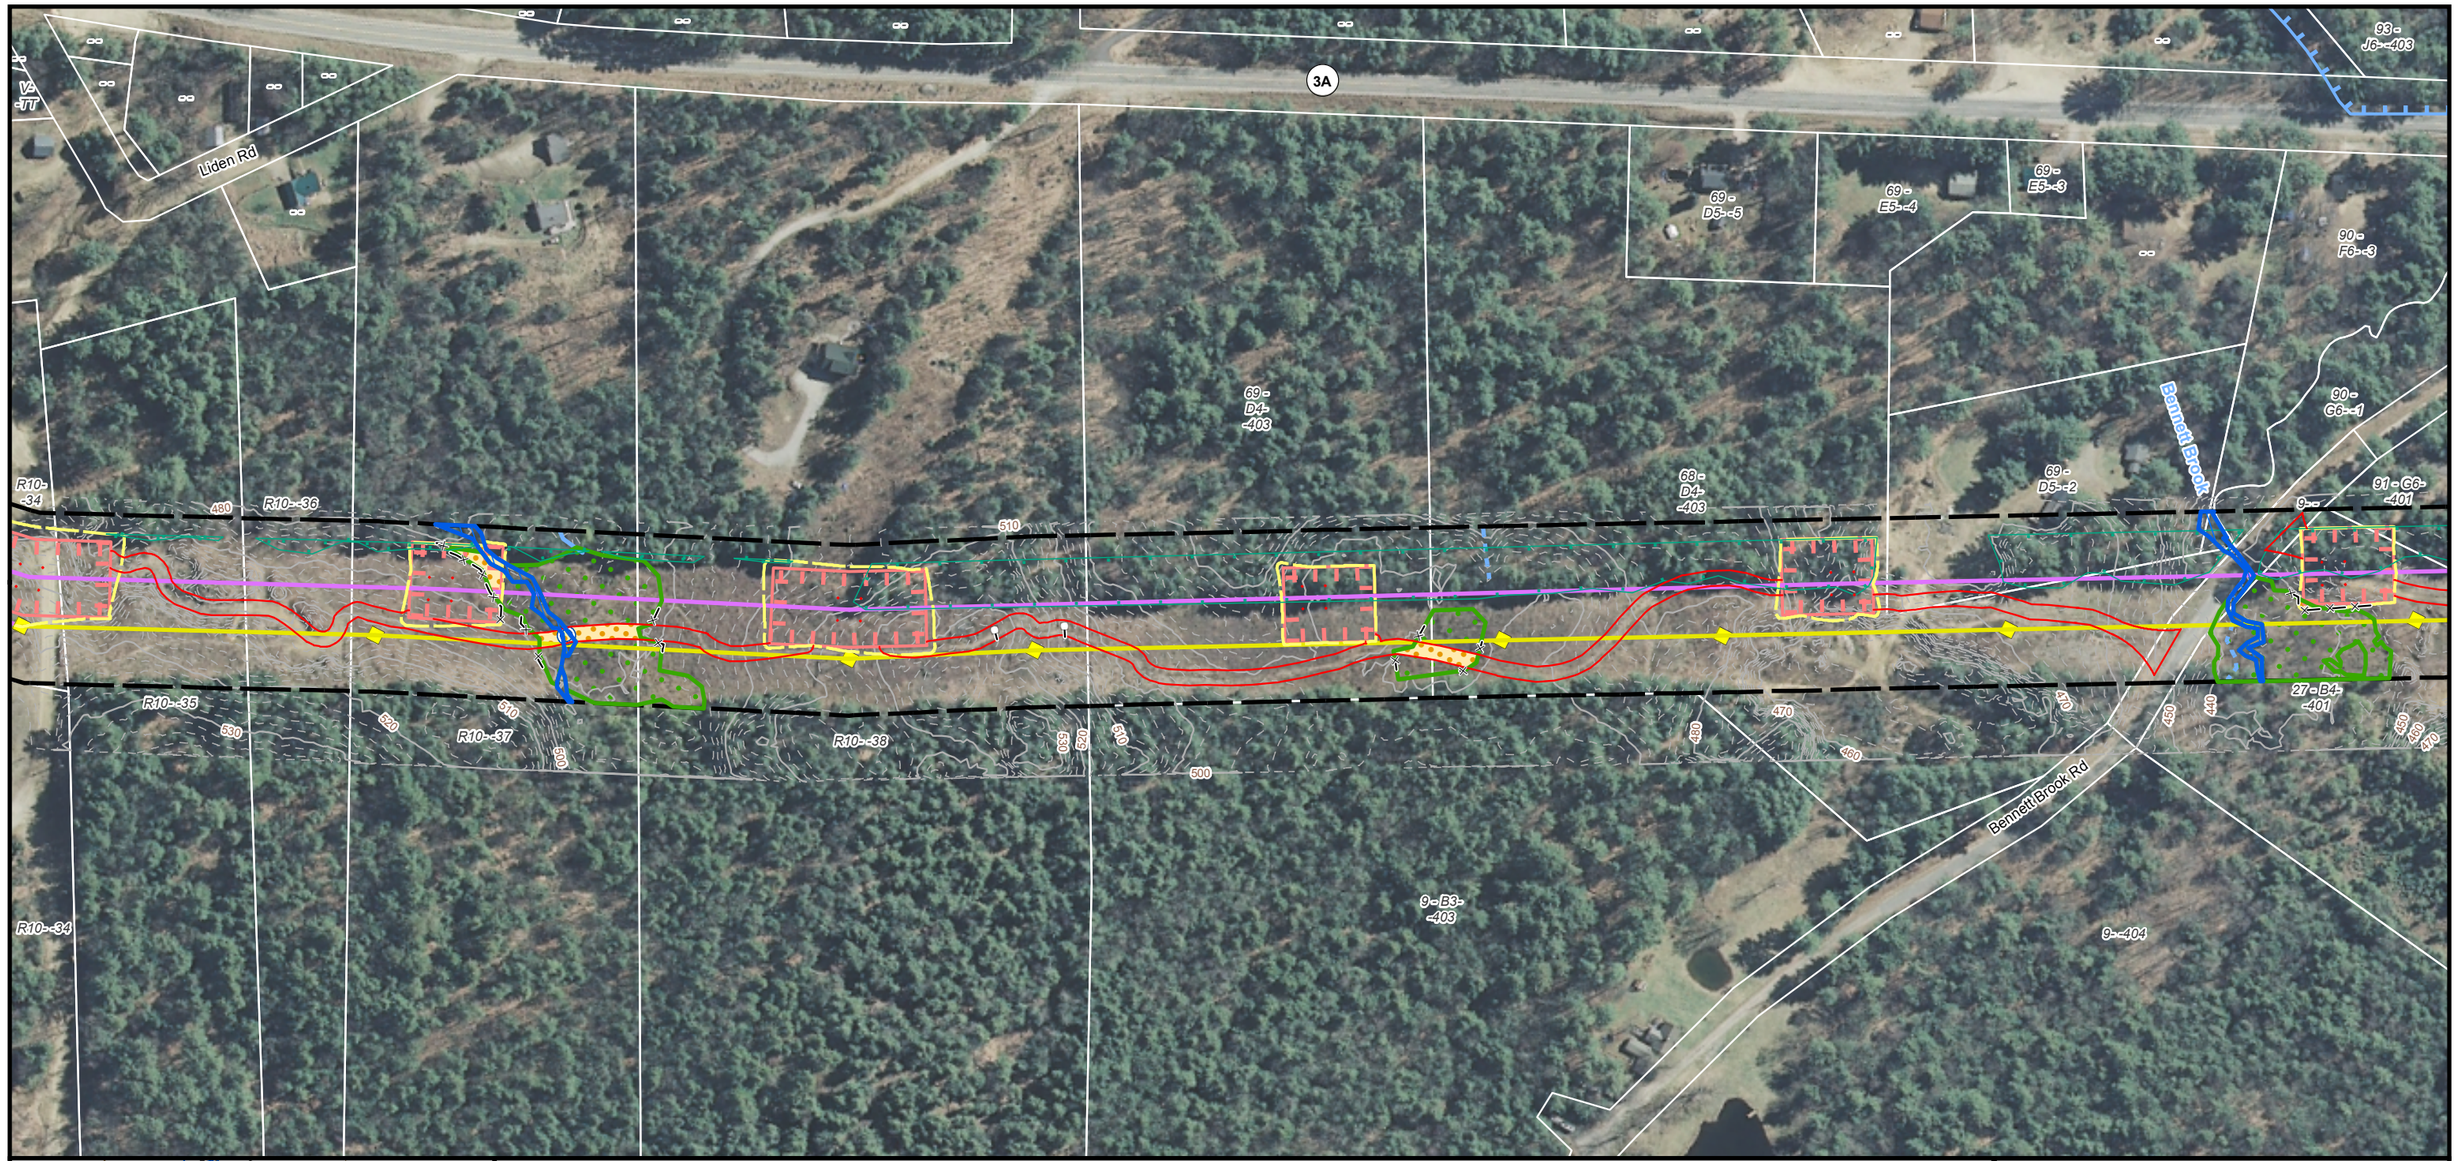

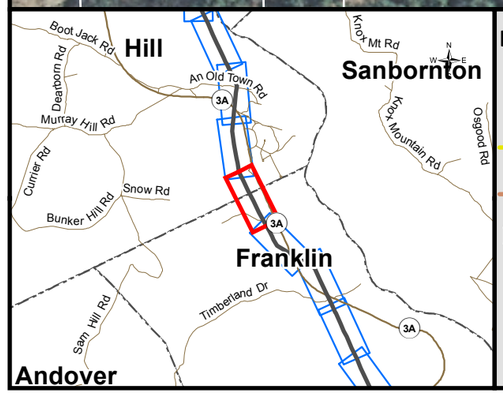

Existing Conditions

- Existing Structure
- Existing Structure to be Removed
- Existing Transmission Line
- Existing Transmission Line to be Removed
- Existing Right of Way
- Wetlands
- USACE Reviewed Wetlands
- LiDAR 10' Contour
- LiDAR 2' Contour
- USGS 10' Contour
- USGS 2' Contour
- Parcels
- 100-year Floodzone

Delineated Waterbodies

- Perennial
- Intermittent
- Ephemeral

Stream Centerlines

- Perennial
- Intermittent
- Ephemeral

Proposed Conditions

- Proposed Structure - No Permanent Impact
- Proposed Structure - Permanent Impact
- Proposed Transmission / Distribution Line
- Temporary Construction Pad
- Proposed New Right of Way
- Proposed Access Route
- Temporary Work Pad Disturbance Area
- Temporary Wetlands Matting (16' x 16')
- Erosion and Sedimentation Control BMPs
- Erosion and Sedimentation Control BMPs (Steep Slope)
- Trenched UG
- Trenchless UG
- UG Splice Vault
- UG Sending/Receiving Pit
- Vegetation Clearing Areas
- Span Stream with No Permanent Impacts

1 inch equals 200 feet when printed at 11" x 17"

0 100 200 Feet

The Northern Pass Transmission Project
NHDES Alteration of Terrain
Permit Application Plans
Sheet 265

THE NORTHERN PASS

7/11/2016

Source: New Hampshire GRANIT GIS Data, Normandeau, Cornerstone, Burns & McDonnell